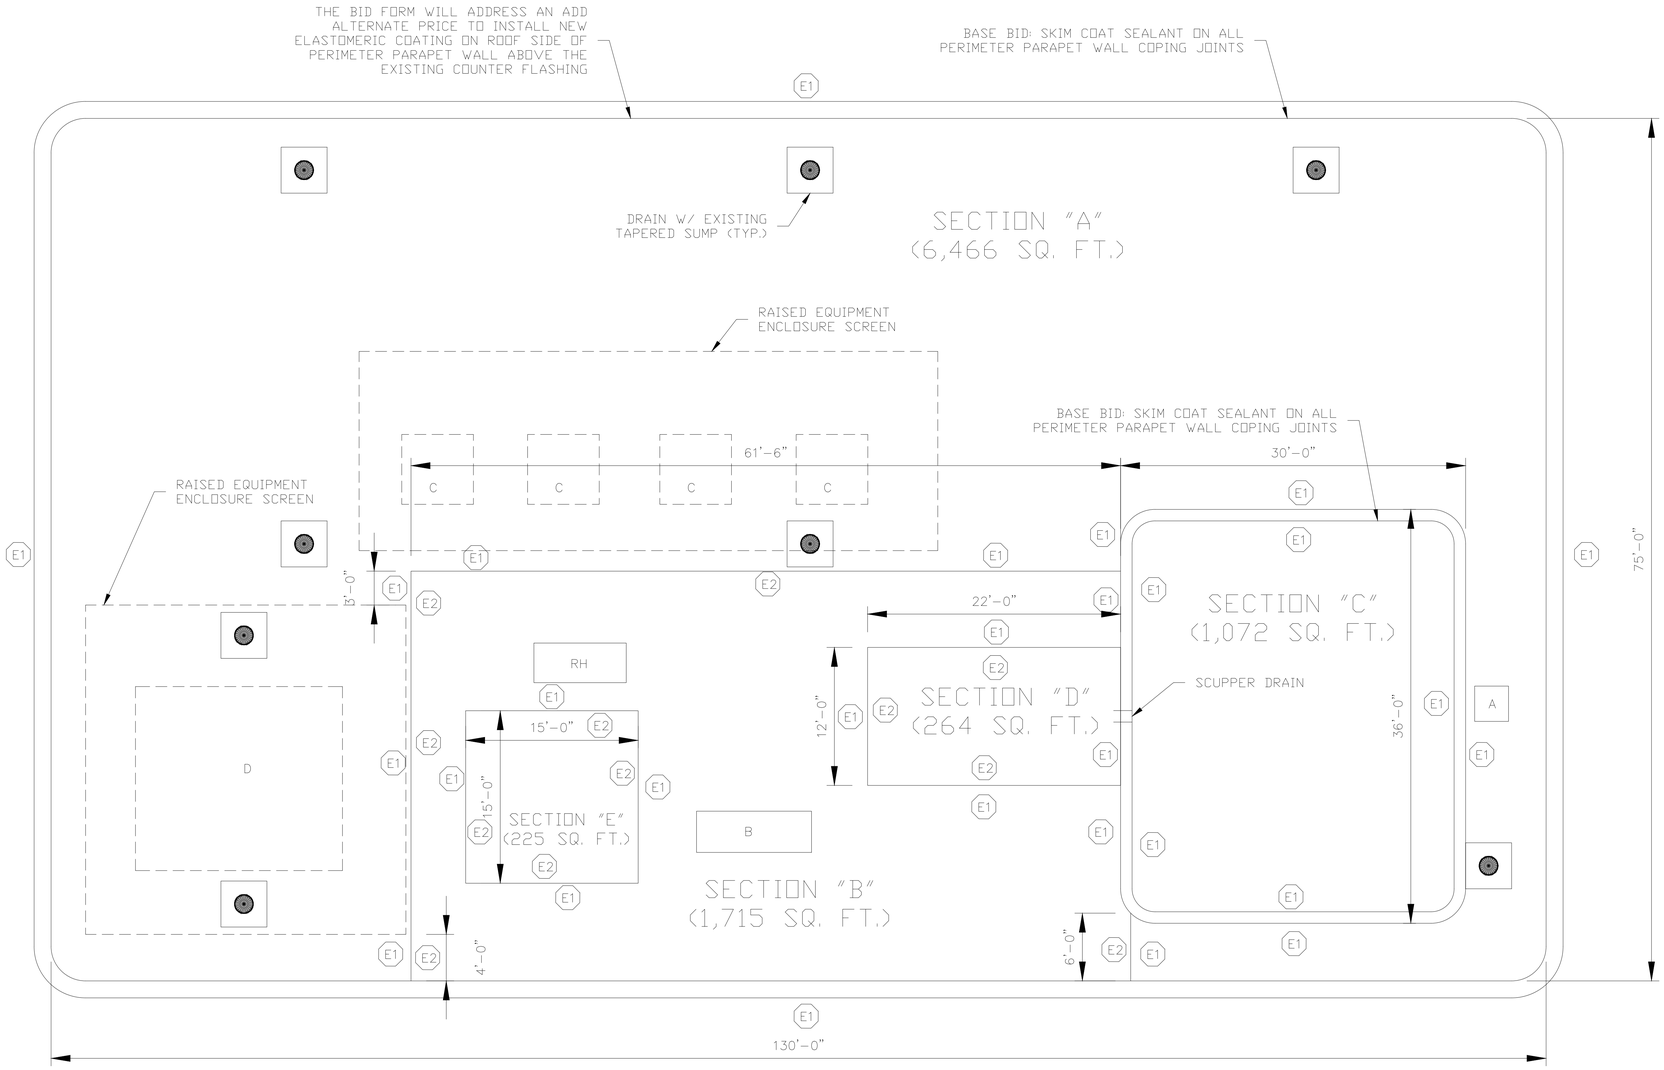


ROOF PLAN

EDGE CONDITIONS LEGEND:

E1 — 8" TO 2'-0" (H)(VARIES) WALL FLASHING
(NOTE: IN ALL AREAS WHERE SMCF EXISTS, REMOVE EXISTING SEALANT JOINT AT TOP AND INSTALL NEW SEALANT JOINT)

E2 — GRAVEL STOP EDGE METAL

Penetrations List:

Curbs
A - 9'x3' RTV
B - 5'x10' Condenser on wood dunnage - Replace Wood Dunnage w/ P.T. lumber to match
C - 6'x6' Raised RTU on round column supports
D - 19'x19' Raised Cooling Tower Unit on Vibration Isolation Base Supports
RH - 3'6" x 8' Roof Hatch

Pipes
6" - 2
8" - 14
12" - 14
18" - 9

Vibration Isolation Base Supports - 6

Sat Dish on Base - 1

3'x3' Condenser on Dunnage - 2 Replace Wood Dunnage w/ P.T. lumber to match

General Notes

DISCLAIMER

ALL IDEAS, DESIGNS ARRANGEMENTS, AND PLANS INDICATED OR REPRESENTED BY THIS DRAWING ARE OWNED BY, AND ARE THE PROPERTY OF ROOFINGPROJECTS.COM AND WERE CREATED, EVOLVED AND DEVELOPED FOR USE ON AND IN CONNECTION WITH THE SPECIFIED PROJECT. NONE OF SUCH IDEAS, DESIGNS, ARRANGEMENTS OR PLANS SHALL BE USED BY OR DISCLOSED TO ANY PERSON WHATSOEVER WITHOUT THE WRITTEN PERMISSION OF ROOFINGPROJECTS.COM.

WRITTEN DIMENSIONS ON THIS DRAWING SHALL TAKE PRECEDENCE OVER SCALED DIMENSIONS. CONTRACTORS SHALL VERIFY AND BE RESPONSIBLE FOR ALL DIMENSIONS AND CONDITIONS ON THE JOB AND THIS OFFICE MUST BE NOTIFIED OF ANY VARIATIONS FROM THE DIMENSIONS AND CONDITIONS SHOWN BY THESE DRAWINGS.

No.	Revision/Issue	Date

Firm Name and Address

RoofingProjects-com
17 High Street
Suite 301
Norwalk,CT
06851

Project Name and Address

2026
BGO
Waterway Tower
433 E Las Colinas Blvd
Irving, TX 75039

Project	Sheet
Date: September 30, 2026	1
Scale: 3/16" = 1'-0"	